ALL KERB RADII ARE 0.7m FOR FACE OF KERB & CHANNEL UNLESS OTHERWISE STATED

REFER TO SHEET 8 FOR KERB RETURN LEVEL DETAILS

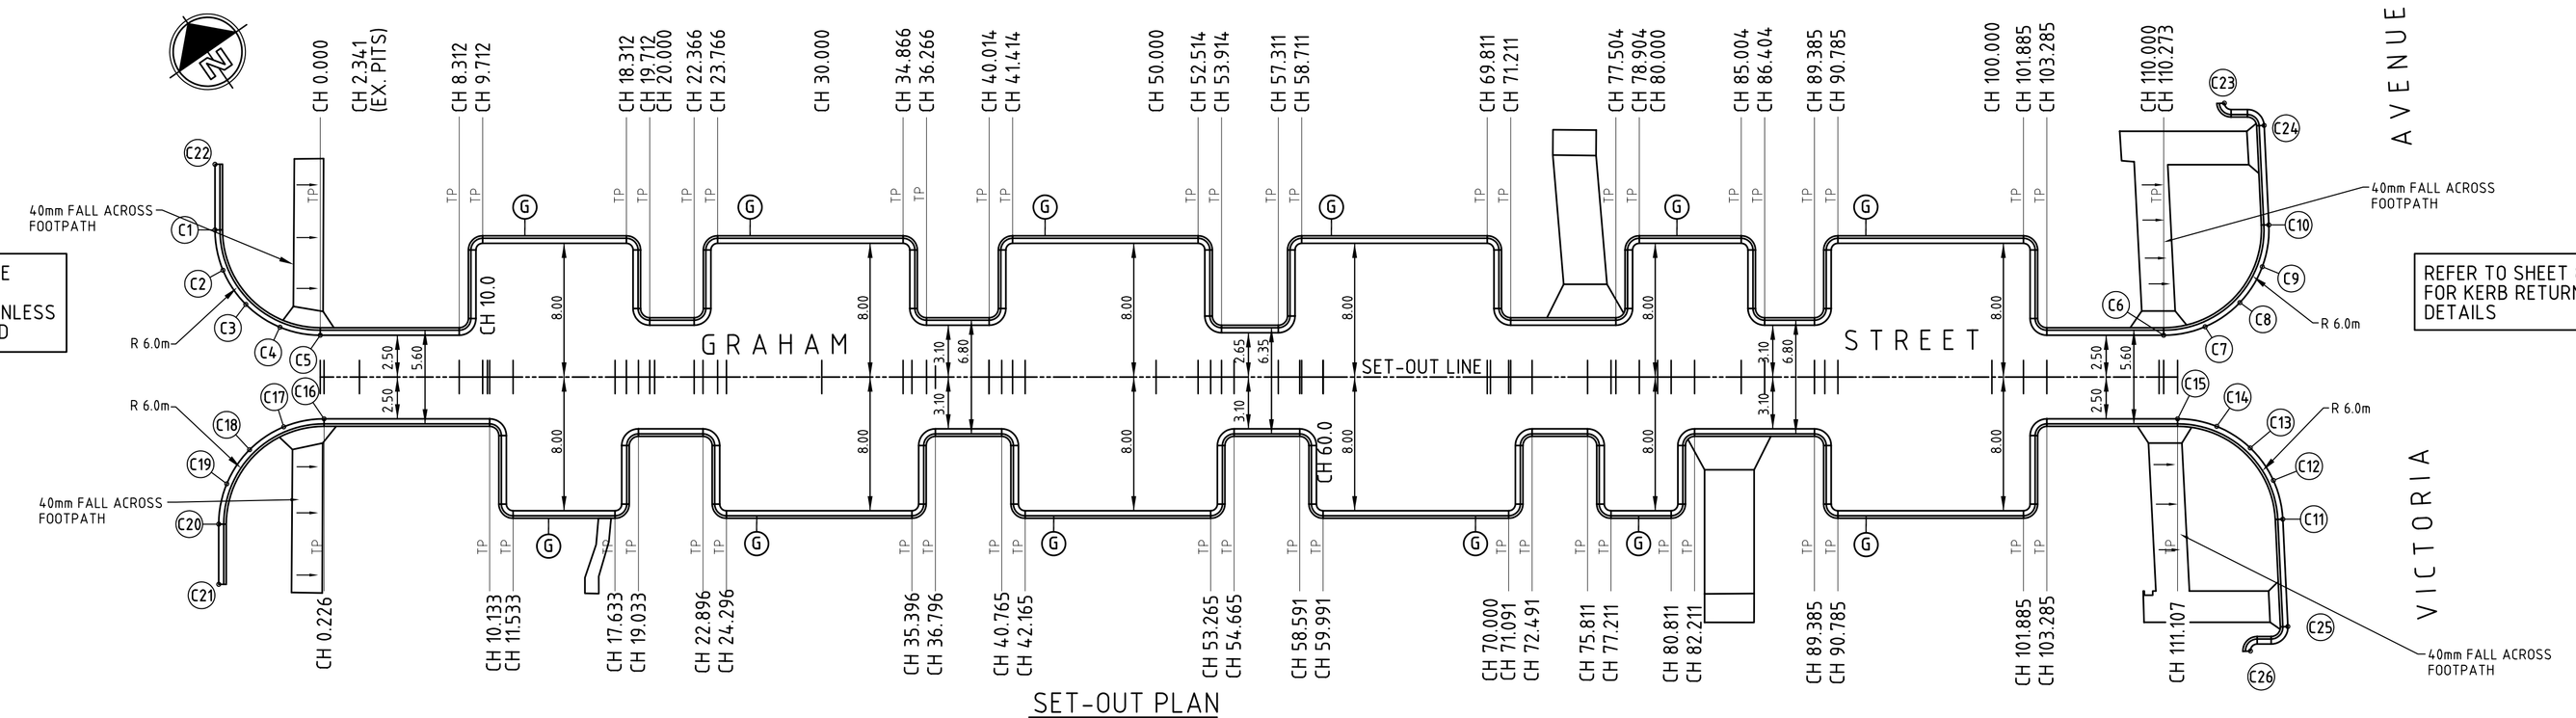

SET-OUT PLAN

0 2.5 5 7.5 10 12.5m

SCALE 1:250 FOR A1 SIZE PRINT

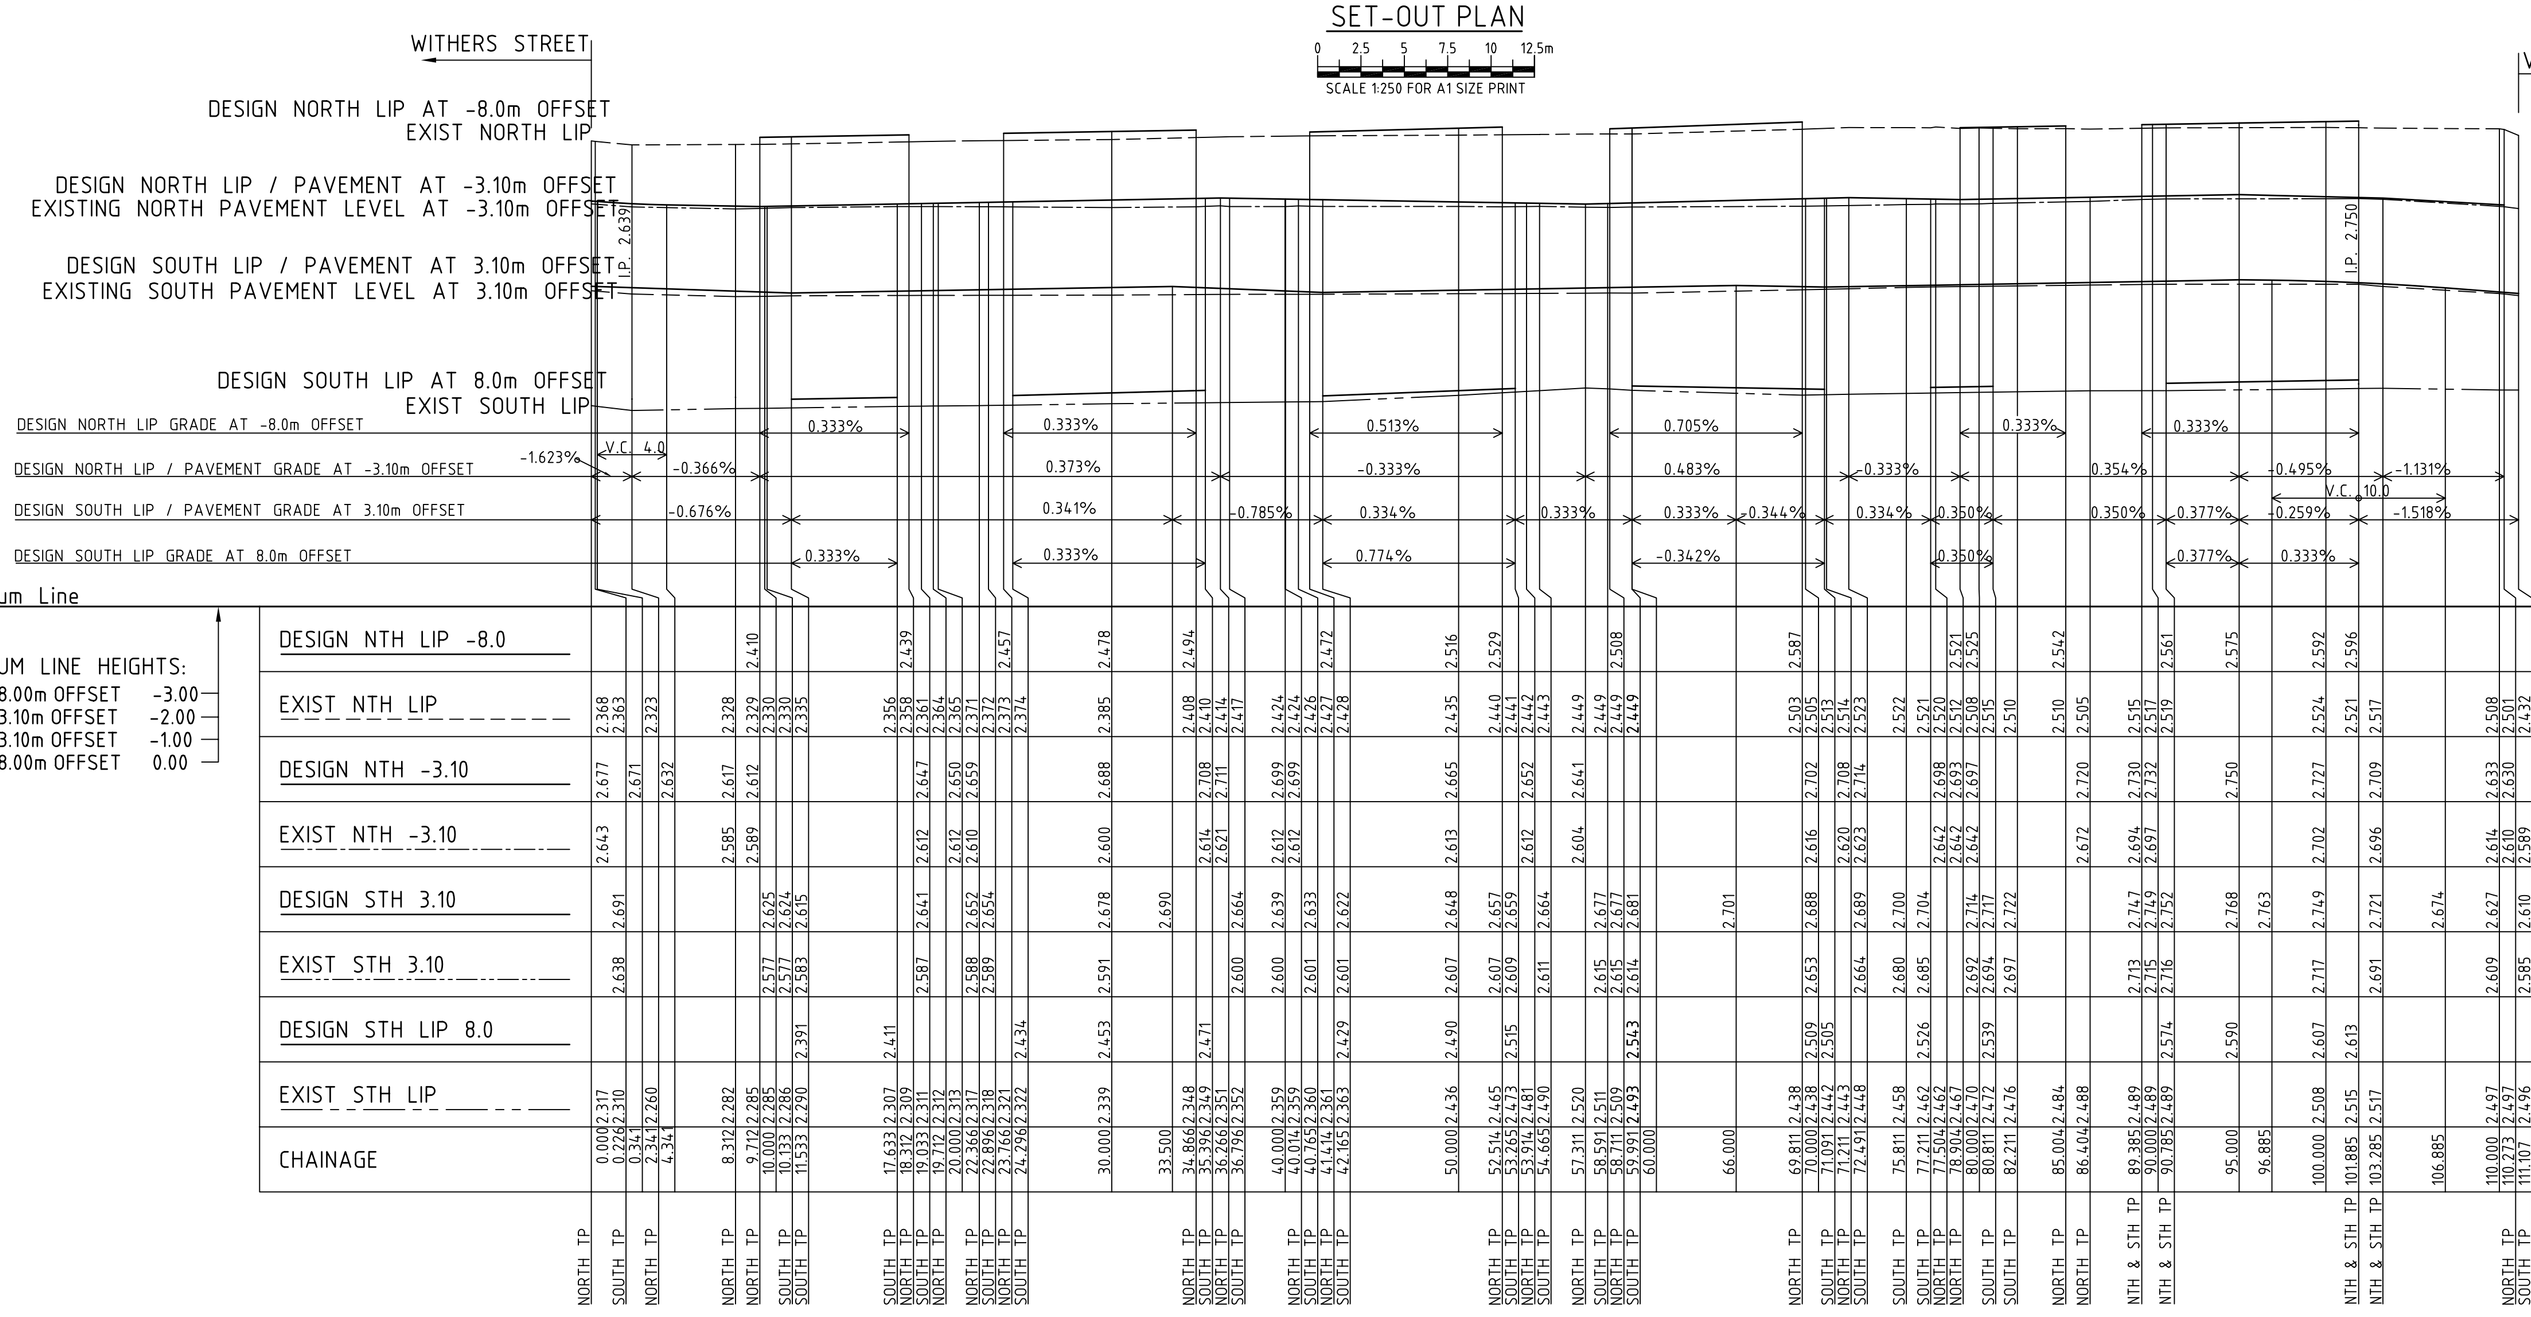

Datum Line

DATUM LINE HEIGHTS:
AT -8.00m OFFSET -3.00
AT -3.10m OFFSET -2.00
AT +3.10m OFFSET -1.00
AT +8.00m OFFSET 0.00

| | | |